349 Davis Hall Sun SunRay 1 network appliances

34 computers

FURNITURE: (15) 72"x30" tables, (4) 36"x30" tables; (2) 36"x30" ADA tables

Kevin Mullally, 378 Cory Hall, 643−6141
kevinm@eecs.berkeley.edu

04/05/02

scale: 1 in = 8 ft

N

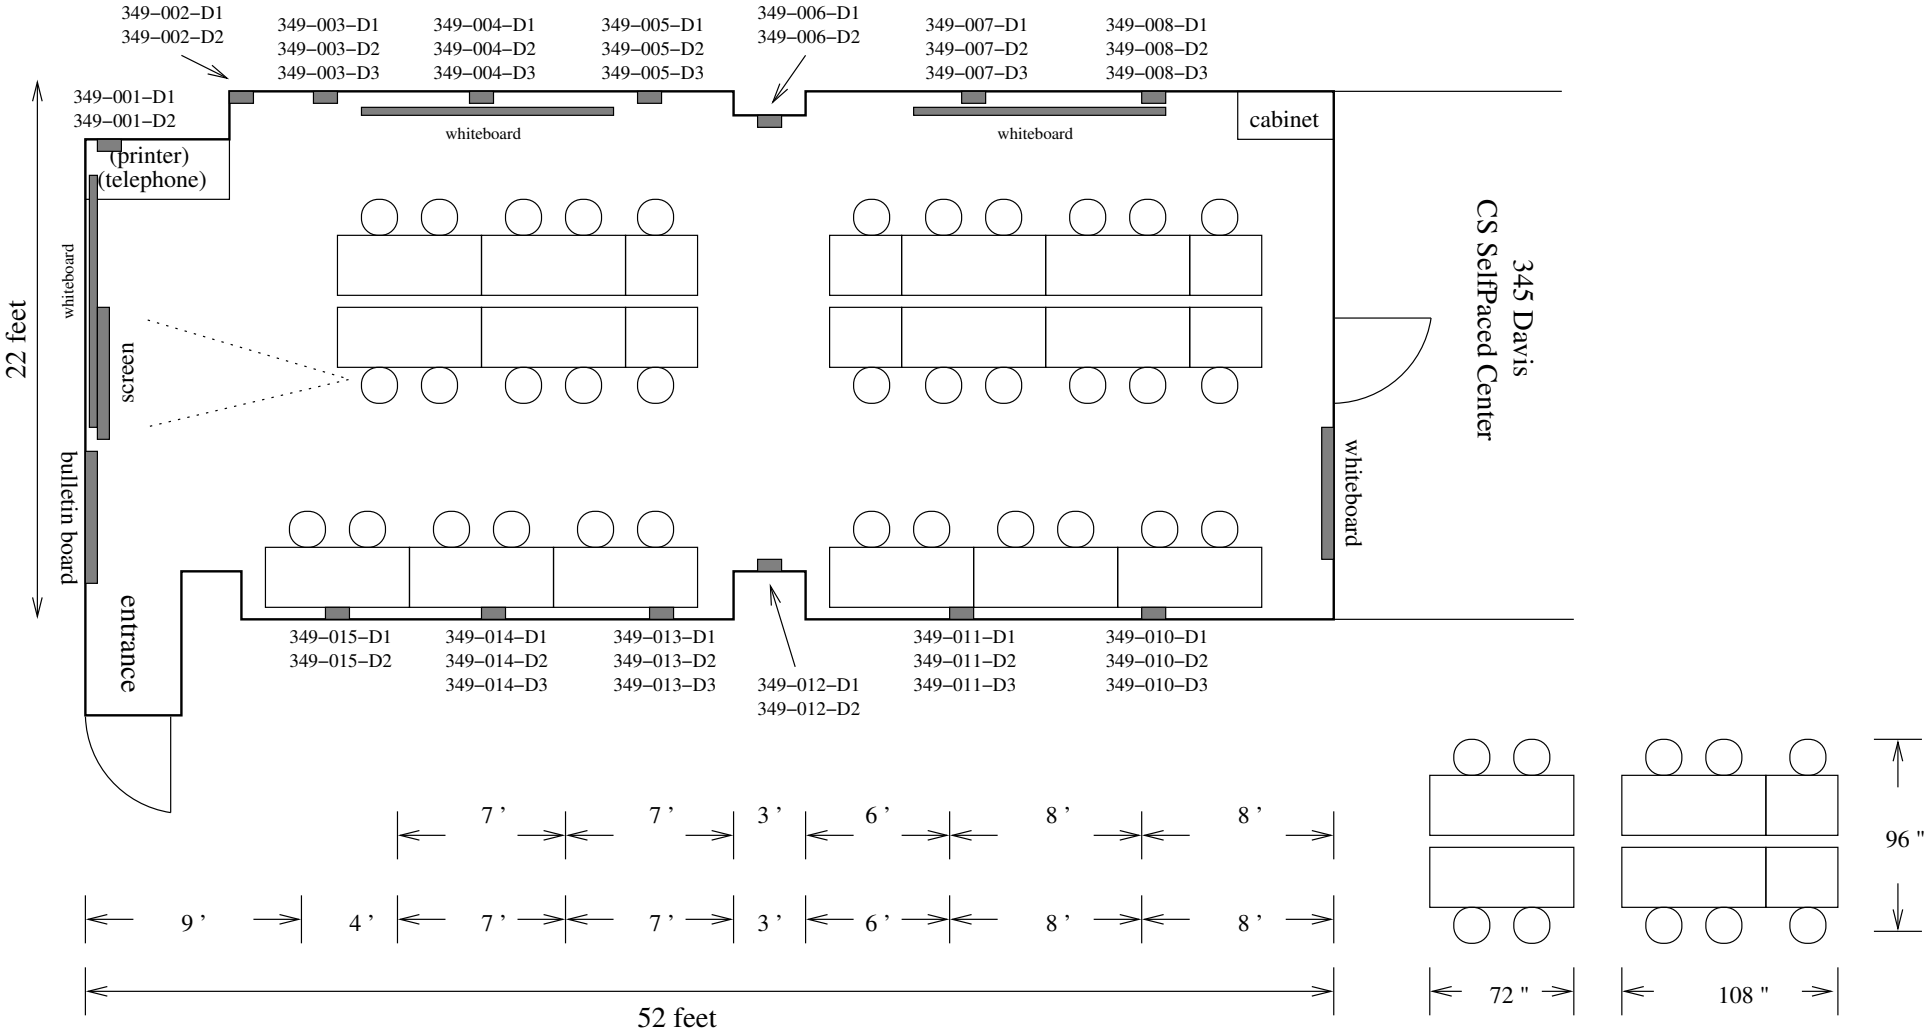

37 ports total. Circuit IDs are "DAV−301−349−*"
Ports are RJ−45 CAT5 cable.
Existing ports will be used. 2 new 100mb switches will be used.

/usr/pub/xfig/349Davis.xfig