310 Davis Hall — Sun SunRay 1 network appliances

54 network connections in lab

FURNITURE: (10) 72"x30" tables, (8) 36"x30" tables; (2) 36"x30" adjustable tables

Kevin Mullally, 378 Cory Hall, 643-6141
kevinm@eecs.berkeley.edu

08/03/00

scale: 1 in = 8 ft

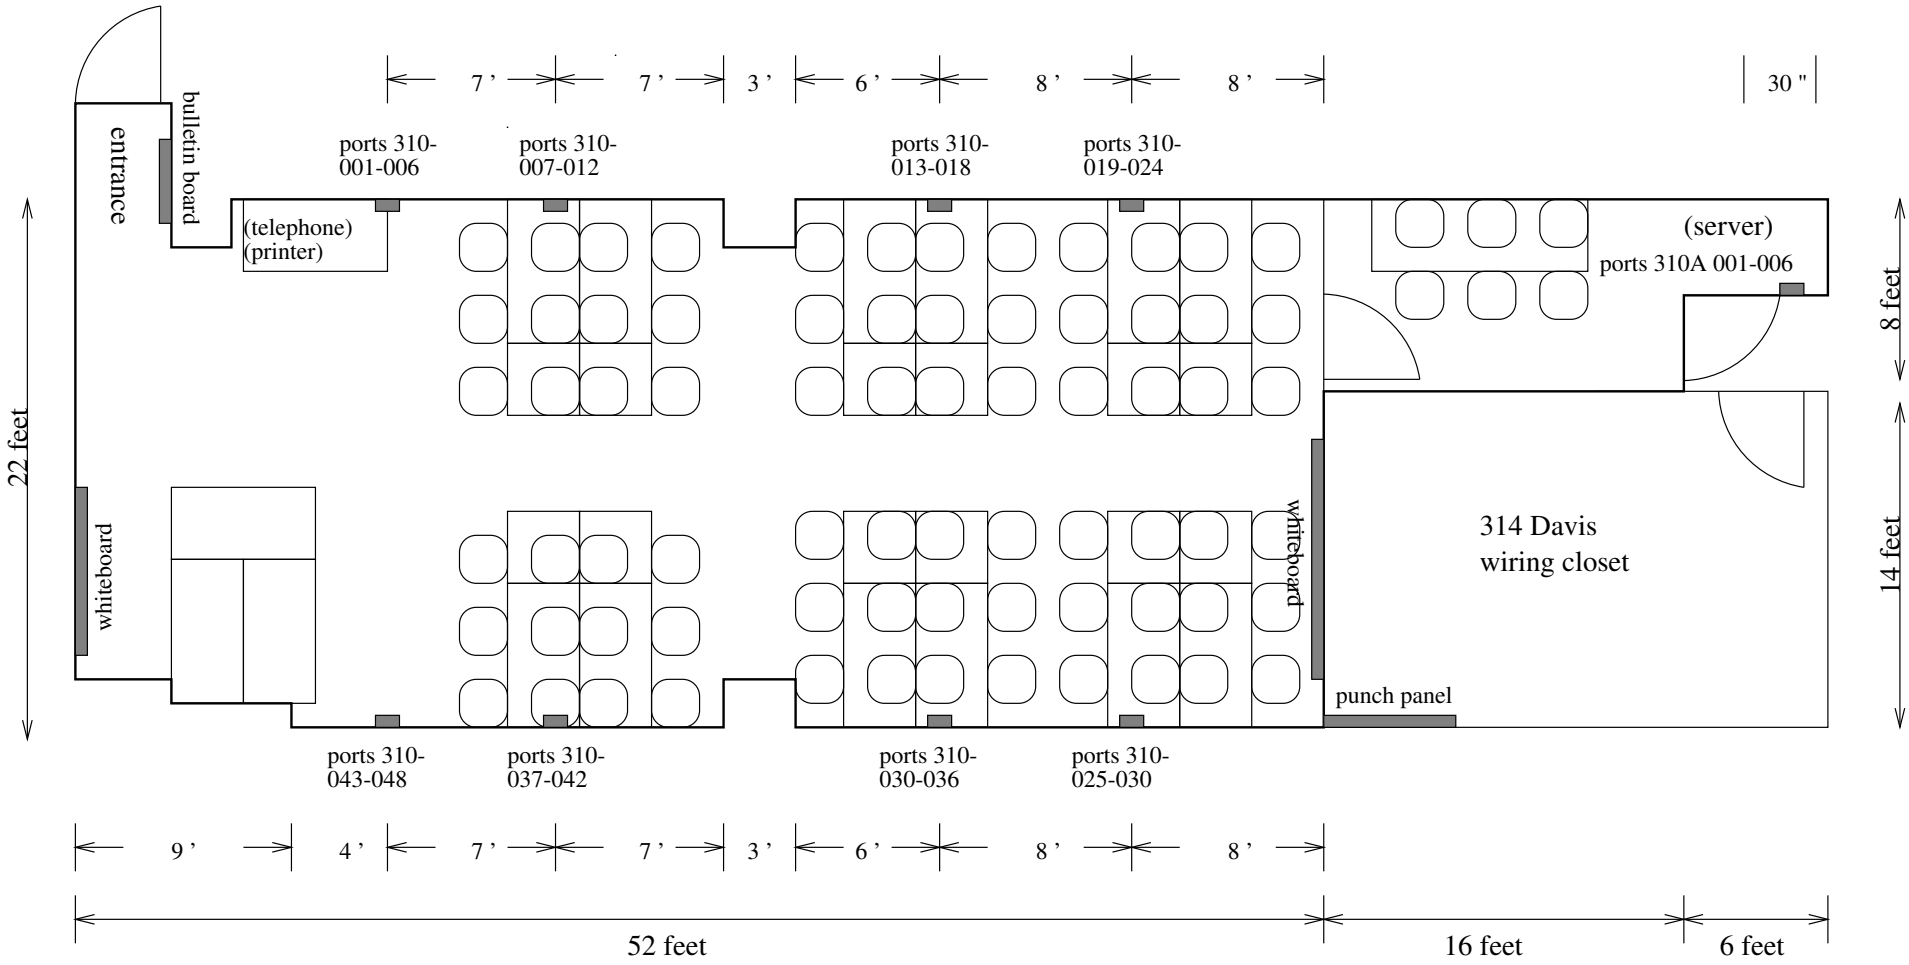

54 ports total (some will be unused for now).
Location of new CAT5 ports is approximate.
Existing panels and cuts in the cable tray may be used.

~kevinm/xfig/310Davis.xfig